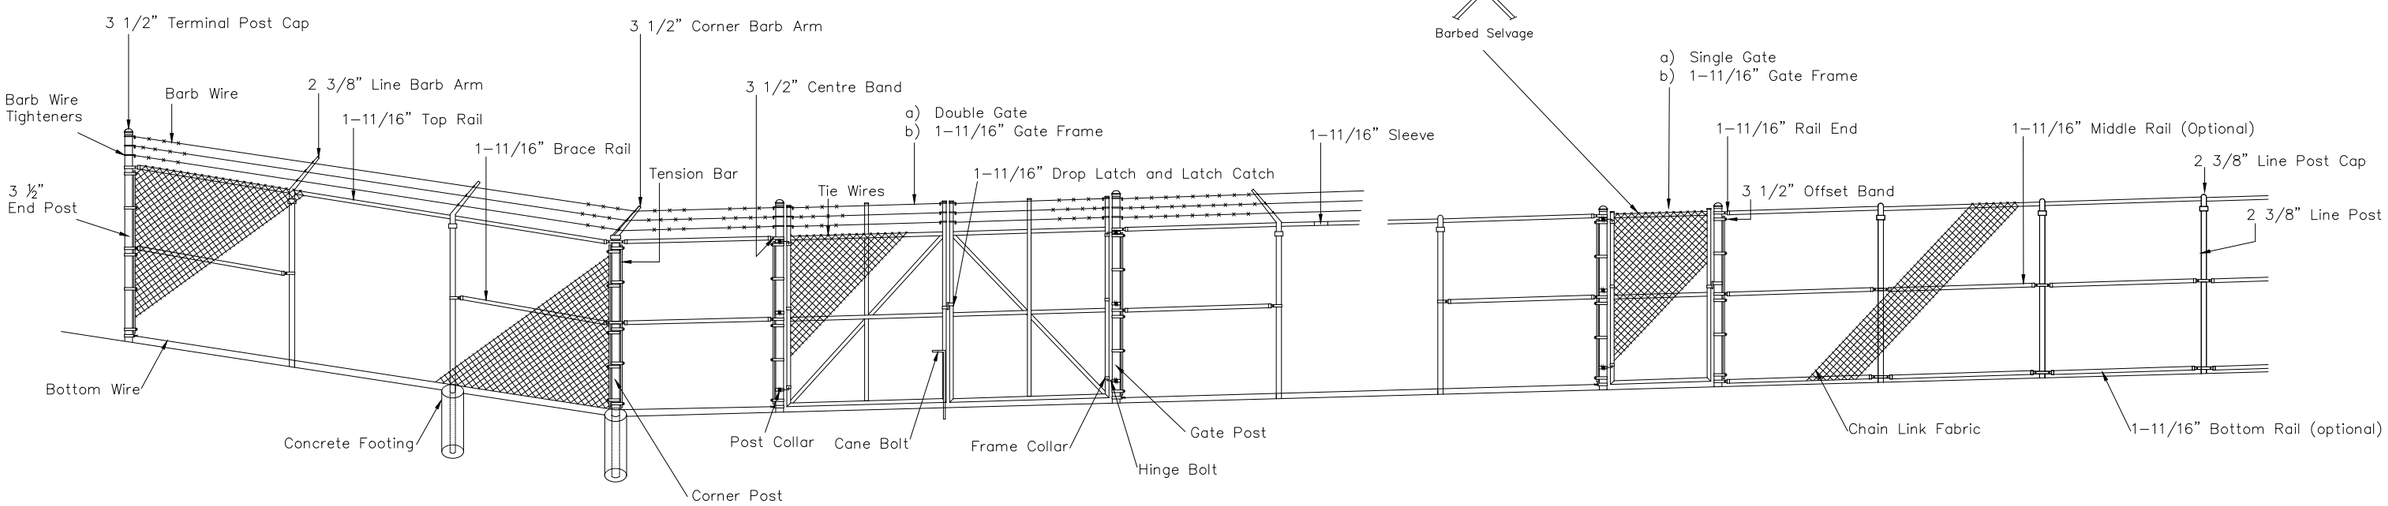

SELVAGES

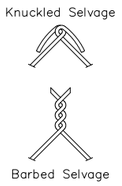

B.W.O. CONFIGURATION
(BARB WIRE OVERHANG)

F.F.H. CONFIGURATION
(FABRIC FULL HEIGHT)

COMMENTS:

ARCHITECTURAL FENCE & RAILINGS

TITLE:

CHAIN LINK FENCE
STYLE XX–XX#

DRAWING No.

XX–XX#

CHK'D:

DATE: MAY 11 2020

ARCHITECTURAL FENCE & RAILINGS, 270 PENNSYLVANIA AVENUE, UNIT#1, CONCORD, ONTARIO L4K 3Z7 www.architecturalfenceandrailings.ca TEL: 905 362-8096